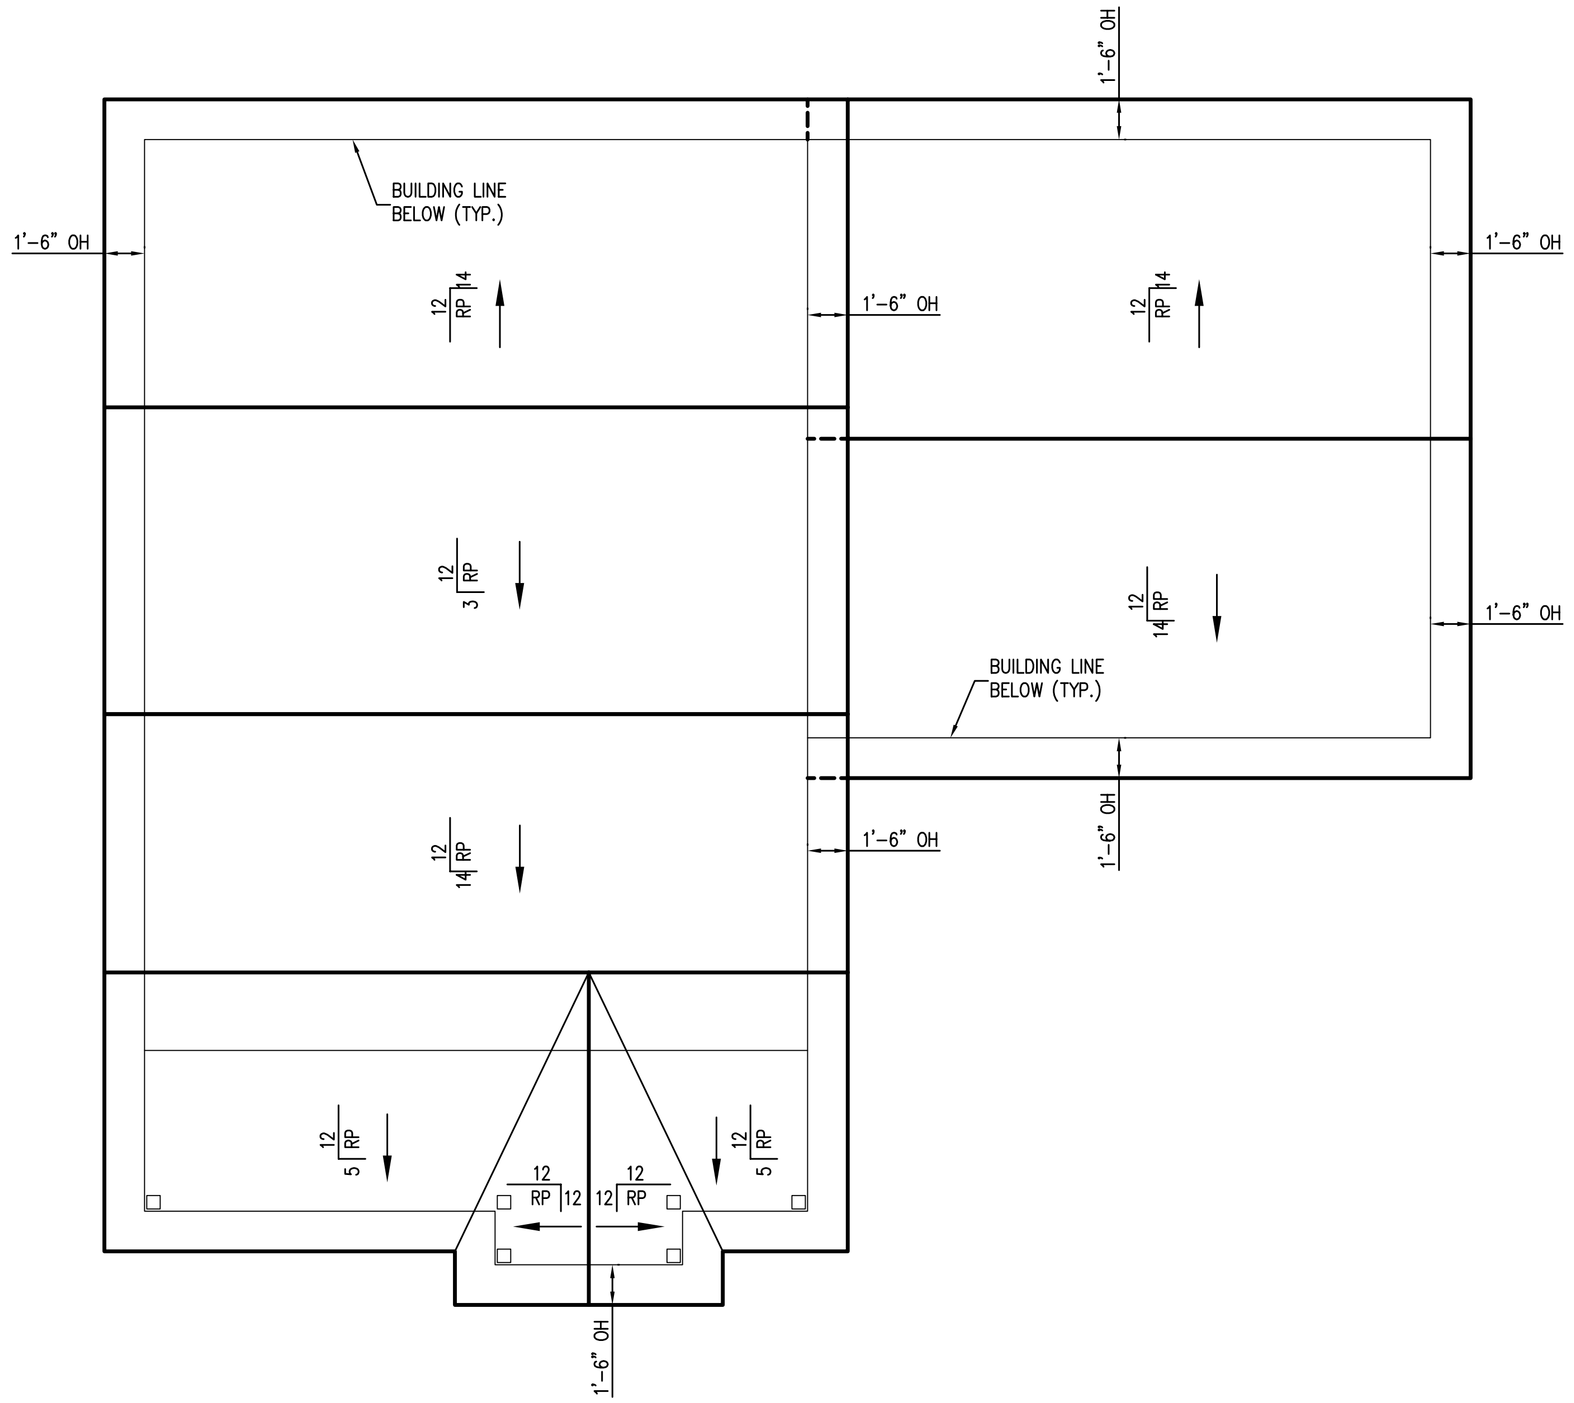

ROOF PLAN
SCALE: 1/4" = 1'-0"

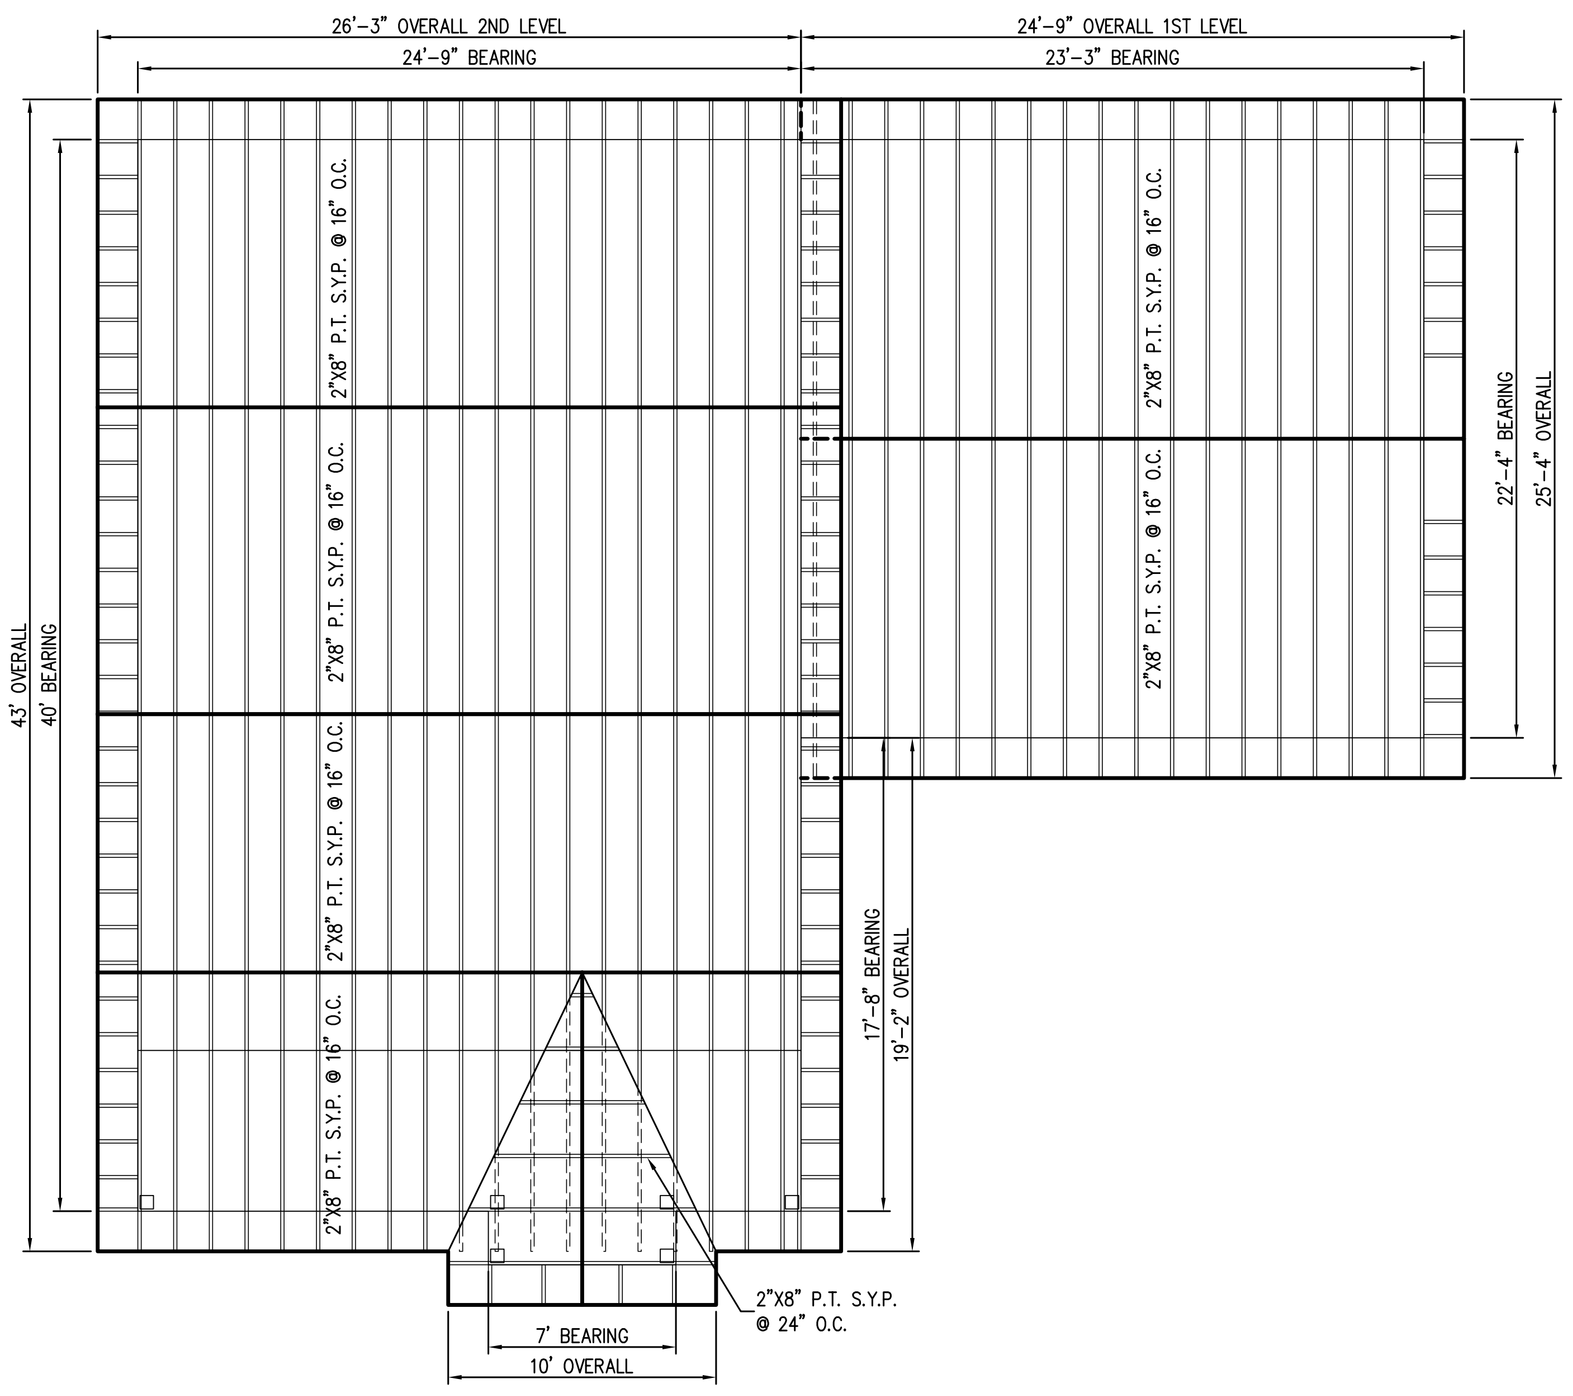

ROOF FRAMING PLAN
SCALE: 1/4" = 1'-0"

COPPOLA RESIDENCE
JACOB AVENUE - DUVAL COUNTY, FL

ROOF AND ROOF FRAMING PLANS

Shields CAD Services
3503 Burling Way - Jacksonville Beach, FL 32250
Phone : (904) 241-1540 - Fax : (904) 247-1577
Email : bill71@cxp.com
Not valid unless embossed by a seal

No.	Revisions	Date	By

Date	06-01-07
Scale	1/4"=1'-0"
Drawn	WES
Checked By	WES
Job	2007-34
Sheet	A4

C:\1Drawings\1-Archive\Coppola\Coppola Residence\Coppola Arch Plans 04-17-07.dwg, A4, 5/4/2009 10:57:37 AM, Adobe PDF, 1:1